DESCRIPTIVE NOTES

.

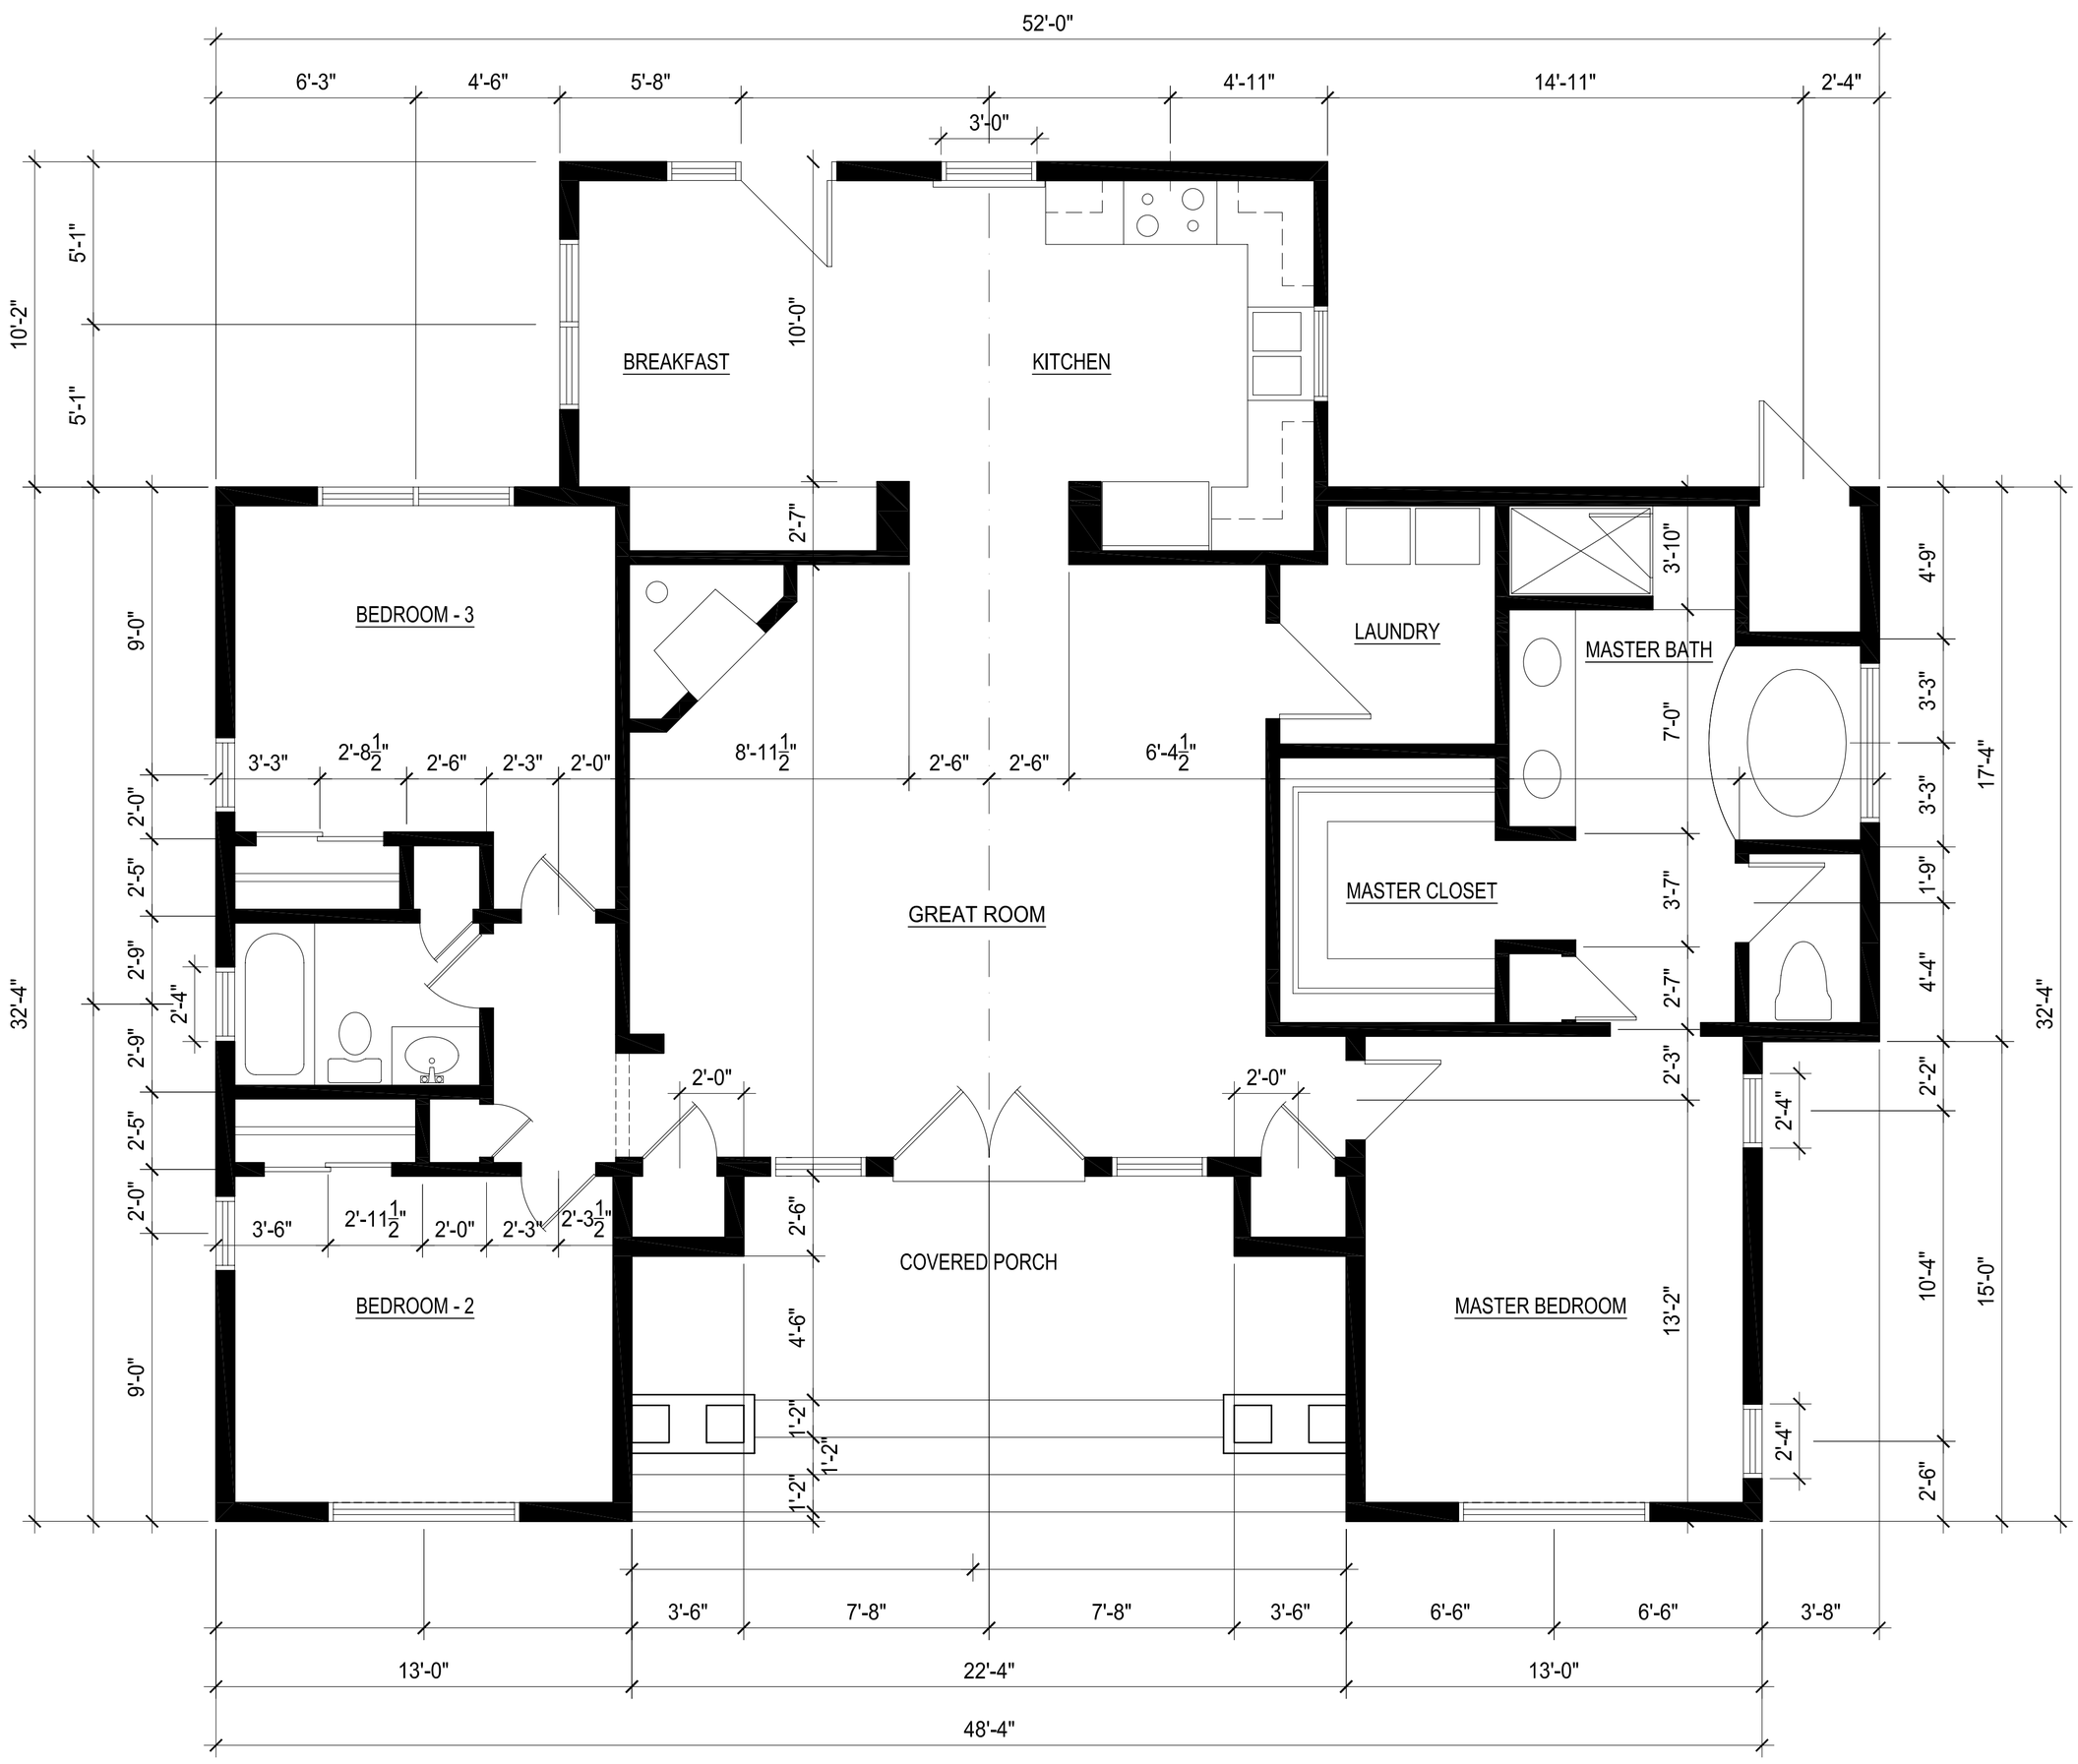

DIMENSION FLOOR PLAN

SCALE: 1/4" = 1'-0"

A2